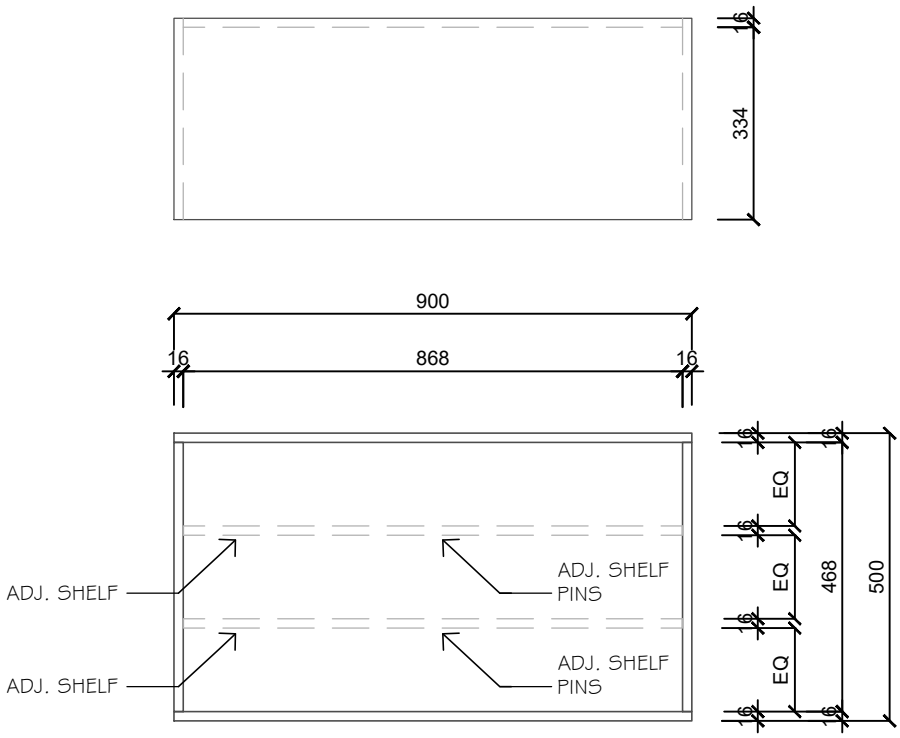

SHELF UNIT
Scale 1:50

NOTE: DETAIL TO ENDS AND BACK INTERNALLY WITH ADJ. SHELF & PIN

A	CONCEPT PLAN	11

Important Notes:
These drawings must not be scaled.

Figured dimensions take precedence.

It is the builders and all sub-contractors responsibility to verify all dimensions, lev and existing conditions on site prior to commencement of any works and order materials.

Any discrepancies are to be reported to t office immediately.

These drawings shall not be altered in an form without written permission.

Project:
Proposed Robe

Project:
Lot 1411 Ontario Drive
Pakenham

Drawing:
Building Permit

Drawn:
Ardon Fitzgibbon

Checked:
Ardon Fitzgibbon

Scale: | Date: | Rev: