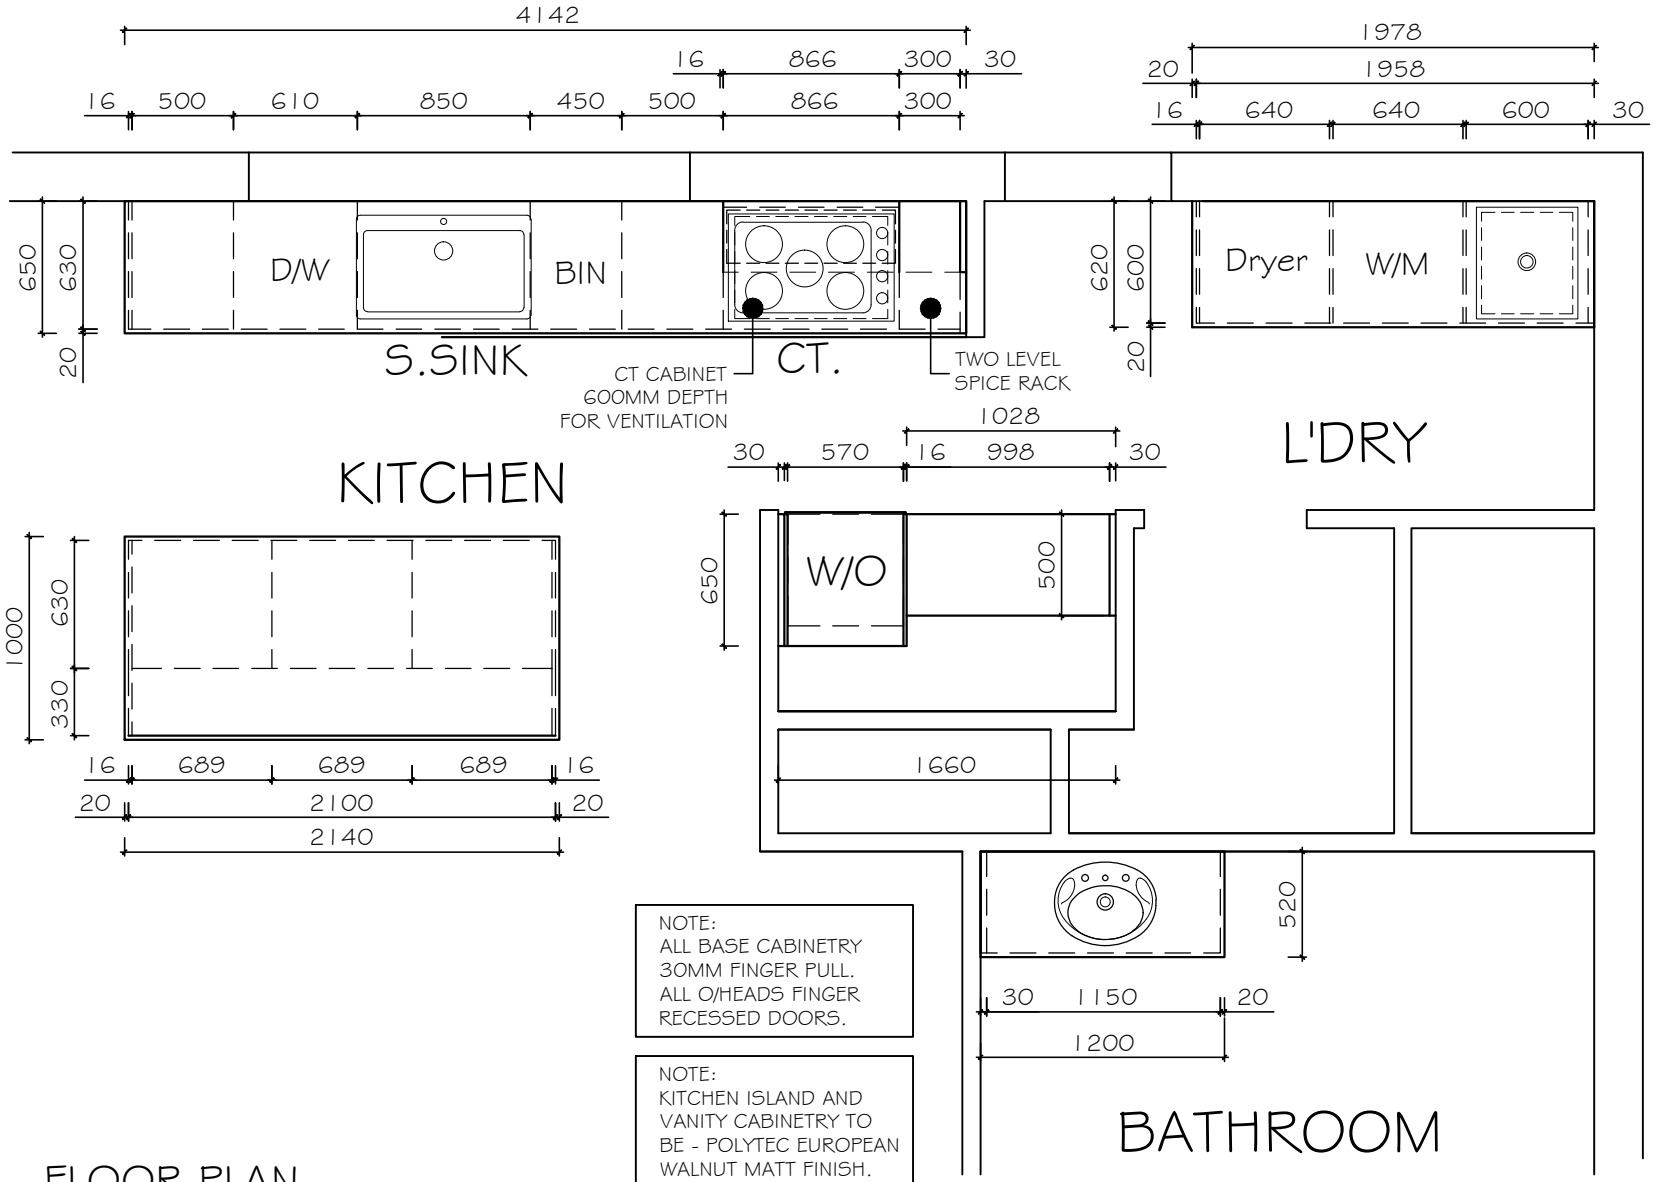

NOTE:
ALL BASE CABINETRY
30MM FINGER PULL.
ALL O/HEADS FINGER
RECESSED DOORS.

NOTE:
KITCHEN ISLAND AND
VANITY CABINETRY TO
BE - POLYTEC EUROPEAN
WALNUT MATT FINISH.
ALL OTHER CABINETRY
TO BE POLYTEC CLASSIC
WHITE SHEEN FINISH.

FLOOR PLAN

ISSUE	REVISION DESCRIPTION	DATE
A	PLANNING	06/01/25

Important Notes:
These drawings must not be scaled.

Figured dimensions take precedence.

It is the builders and all sub-contractors responsibility to verify all dimensions, levels and existing conditions on site prior to commencement of any works and ordering of materials.

Any discrepancies are to be reported to this office immediately.

These drawings shall not be altered in any form without written permission.

Project:
Proposed Cabinetry

Project:
8 Illawarra Crescent
Dandenong South

Drawing:
Planning Design

Drawn:
Ardon Fitzgibbon

Checked:
Ardon Fitzgibbon

Scale:	Date:	Rev:
As Shown	06/01/25	A

Sheet: 1 of 7

Job Number:
24 564