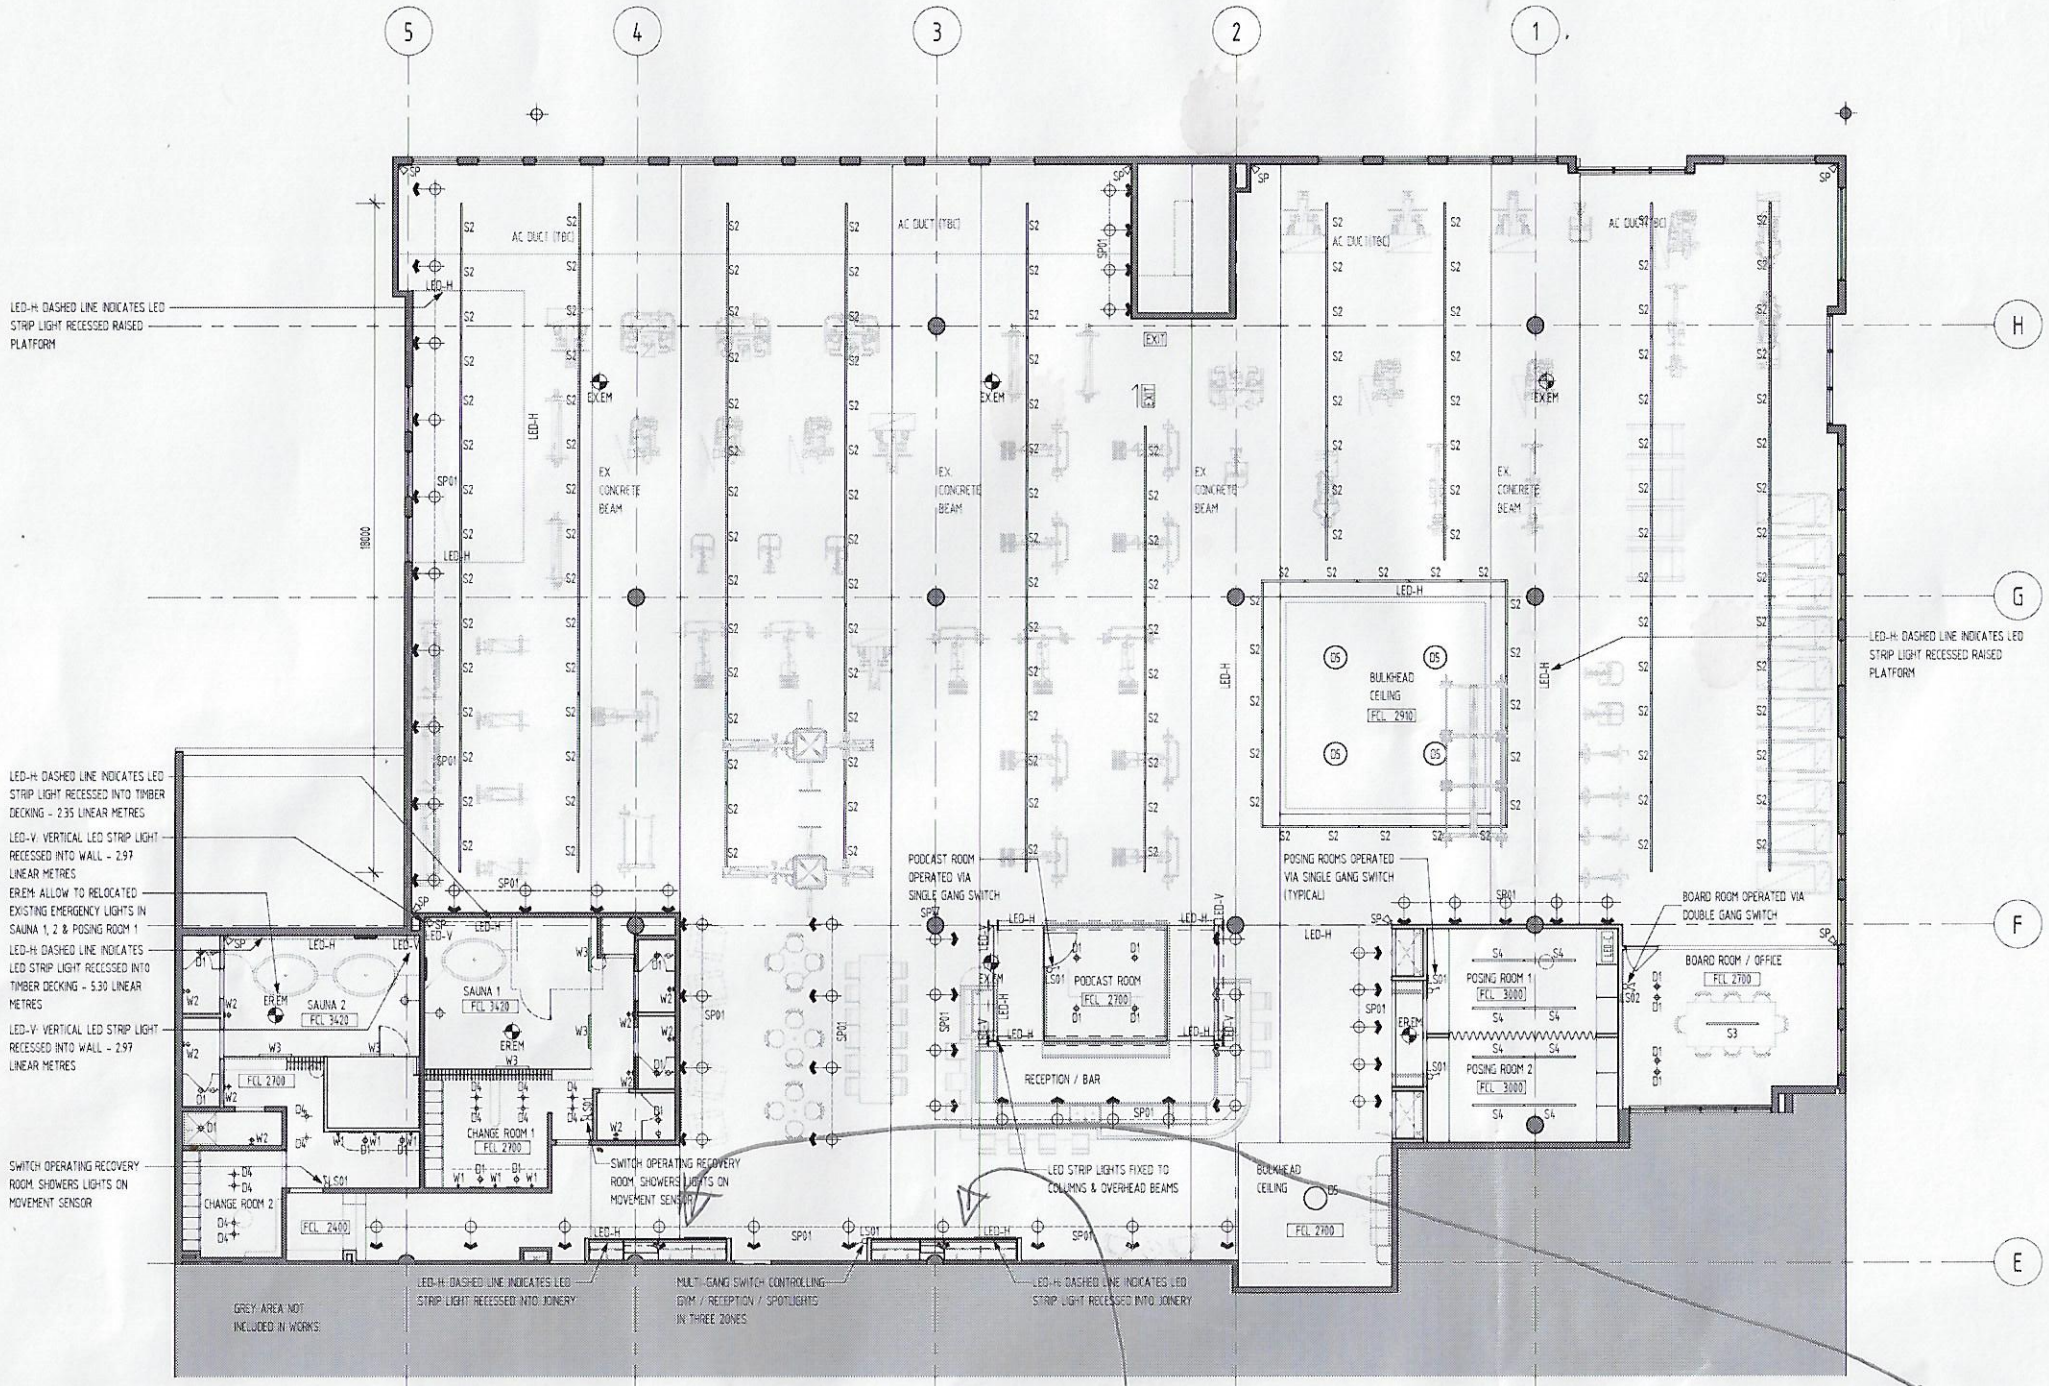

1 A701 REFLECTED CEILING PLAN - LEVEL 1

1 : 100

Colour TBC

199mm High Cement drawers Black

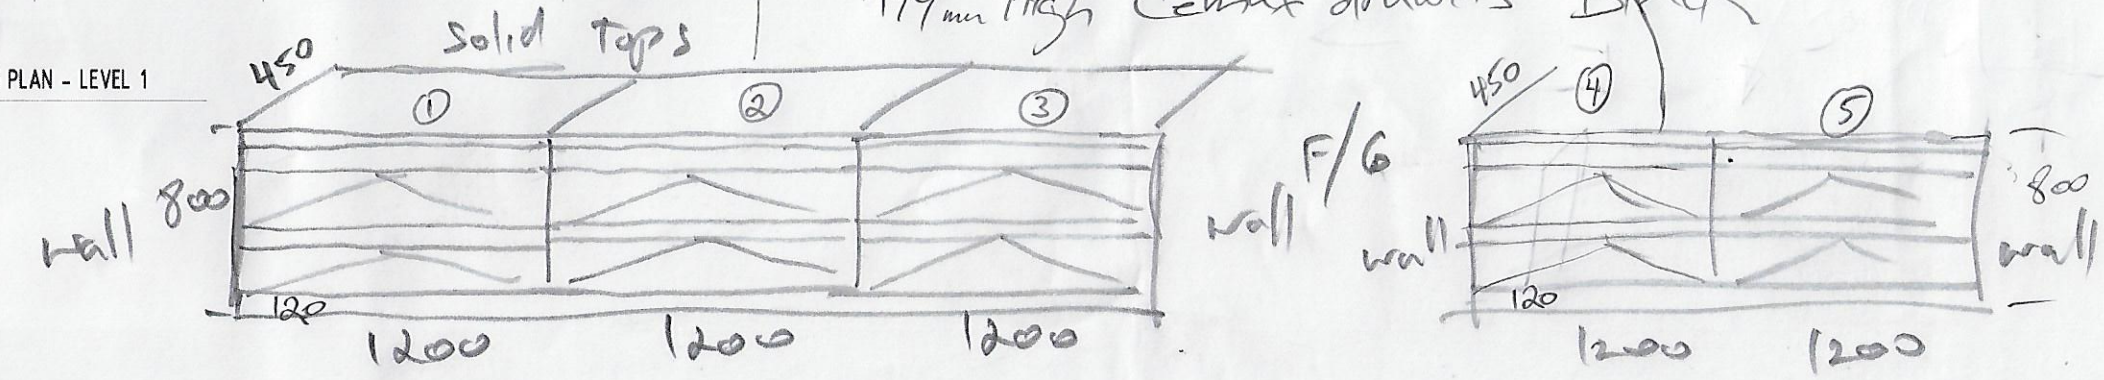

REFLECTED CEILING PLAN LEGEND

PLASTERBOARD CEILING BELOW 2x60mm HIGH

EM — EMERGENCY LIGHTING

EXEM — EXISTING EMERGENCY LIGHTING TO BE RETAINED

EREM — EXISTING EMERGENCY LIGHTING TO BE RELOCATED

EXISTING SPRINKLER TO BE RETAINED

EXIT — ILLUMINATED EXIT SIGNAGE

EXIT — ILLUMINATED EXIT SIGNAGE WITH ARROWS

FCL — FINISHED CEILING LEVEL - NOMINAL HEIGHT

FSL — FINISHED SLAB LEVEL - NOMINAL HEIGHT

CONTRACTOR TO PROVIDE SECTION J COMPLIANCE FOR BUILDING PERMIT APPROVAL

TIMER/MOTION SENSOR - 620 & 630 CHRUCH LOBBIES:
L1 - 42x BATTEN LEDs IN SCULPTFORM CEILING/WALL
L2 - 2x LOBBY CEILING PENDANT LIGHTS
L5 - 8x LOBBY CEILING LED DOWNLIGHTS
L5a - 6x ENTRANCE CEILING LED LIGHTS

DAYLIGHT SENSOR - 610-630 CHURCH FACADE/LOBBIES:
L3 - 4x EXTERNAL BRICK WALL WASHERS
L4 - 22x LOBBY RAMP BRICK LIGHTS
'BELVEDERE', '620' & '630' ILLUMINATED SIGNAGE

LEGEND - LIGHTING FIXTURES

REFER TO SPECIFICATION

D1	VISI RECESSED DOWNLIGHT - 100mm
D4	DOWNLIGHT - CAN
D5	SEMI RECESSED CEILING LIGHT - 600mm
EM	EMERGENCY LIGHT (NEW)
EREM	EMERGENCY LIGHT (EXISTING RELOCATED)
EXEM	EMERGENCY LIGHT (EXISTING)
LED-H	LED STRIP LIGHT - HORIZONTAL
LED-V	LED STRIP LIGHT - VERTICAL
LS01	DIMMABLE LIGHT SWITCH
LS02	DIMMABLE LIGHT SWITCH - 2 GANG
S2	CALIBER CEILING SUSPENDED LED
S3	CALIBER CEILING SUSPENDED LED
S4	CALIBER CEILING SURFACE MOUNT LED
SP	WALL MOUNTED SPEAKER - REQUIRES POWER
SP01	SPOTLIGHT ON TRACK
W1	PEAR WALL LIGHT
W2	UNOS IRIS WALL LIGHT
W3	MATRIX JX

NOTE TO CONTRACTORS:

- DO NOT SCALE DRAWINGS.
- FIGURED DIMENSIONS SHALL BE TAKEN IN PREFERENCE TO SCALE.
- VERIFY ALL DIMENSIONS ON SITE PRIOR TO COMMENCEMENT OF ANY WORKS OR SHOP DRAWINGS. ANY DISCREPANCIES SHALL BE REFERRED TO THE AUTHOR.
- THIS DRAWING IS STRICTLY COPYRIGHT AND SHALL NOT BE COPIED, REPRODUCED, LENT OR USED FOR ANY PURPOSE OTHER THAN AS ORIGINALLY INTENDED, WITHOUT THE WRITTEN PERMISSION OF THE ARCHITECT.
- THIS DRAWING SHALL BE READ IN CONJUNCTION WITH ALL RELEVANT SPECIFICATION TRADE SECTIONS, INCLUDING ALL SCHEDULES. BUILDER TO COORDINATE BETWEEN ALL TRADES.
- THIS DRAWING SHALL BE READ IN CONJUNCTION WITH STRUCTURAL, MECHANICAL, ELECTRICAL AND HYDRAULIC ENGINEERING SERVICES CONSULTANT DRAWINGS, NOTES, SPECIFICATIONS AND SCHEDULES.

FOR INFORMATION

REV	DATE	DETAILS	INIT
-	04.10.2024	UPDATED DRAWING ISSUE	

bg architecture
13 martin street st kilda victoria 3182 australia
telephone +613 9525 3390 facsimile +613 9525 4280
email bgarch@bgarch.com.au www.bgarchitecture.com.au

project
UNDFTD GYM_LEVEL 1 / 620CHURCH ST, RICHMOND
Levl 1/ 620 Church Street, Richmond

drawing
REFLECTED CEILING PLAN - LEVEL 1

scale 1 : 100	date Issue Date
drawn Author	checked Checker
	job number 24.20
	dwg number A140
	issue -
	plot date 4/10/2024 3:57:08 PM

P:\01_PROJECTS\24-20_Undftd Gym_Level 01-620 Church Street\00_DRAWINGS\Model\04_Documentation\24-20_620 Church St_Undftd Gym R2021_DD.rvt