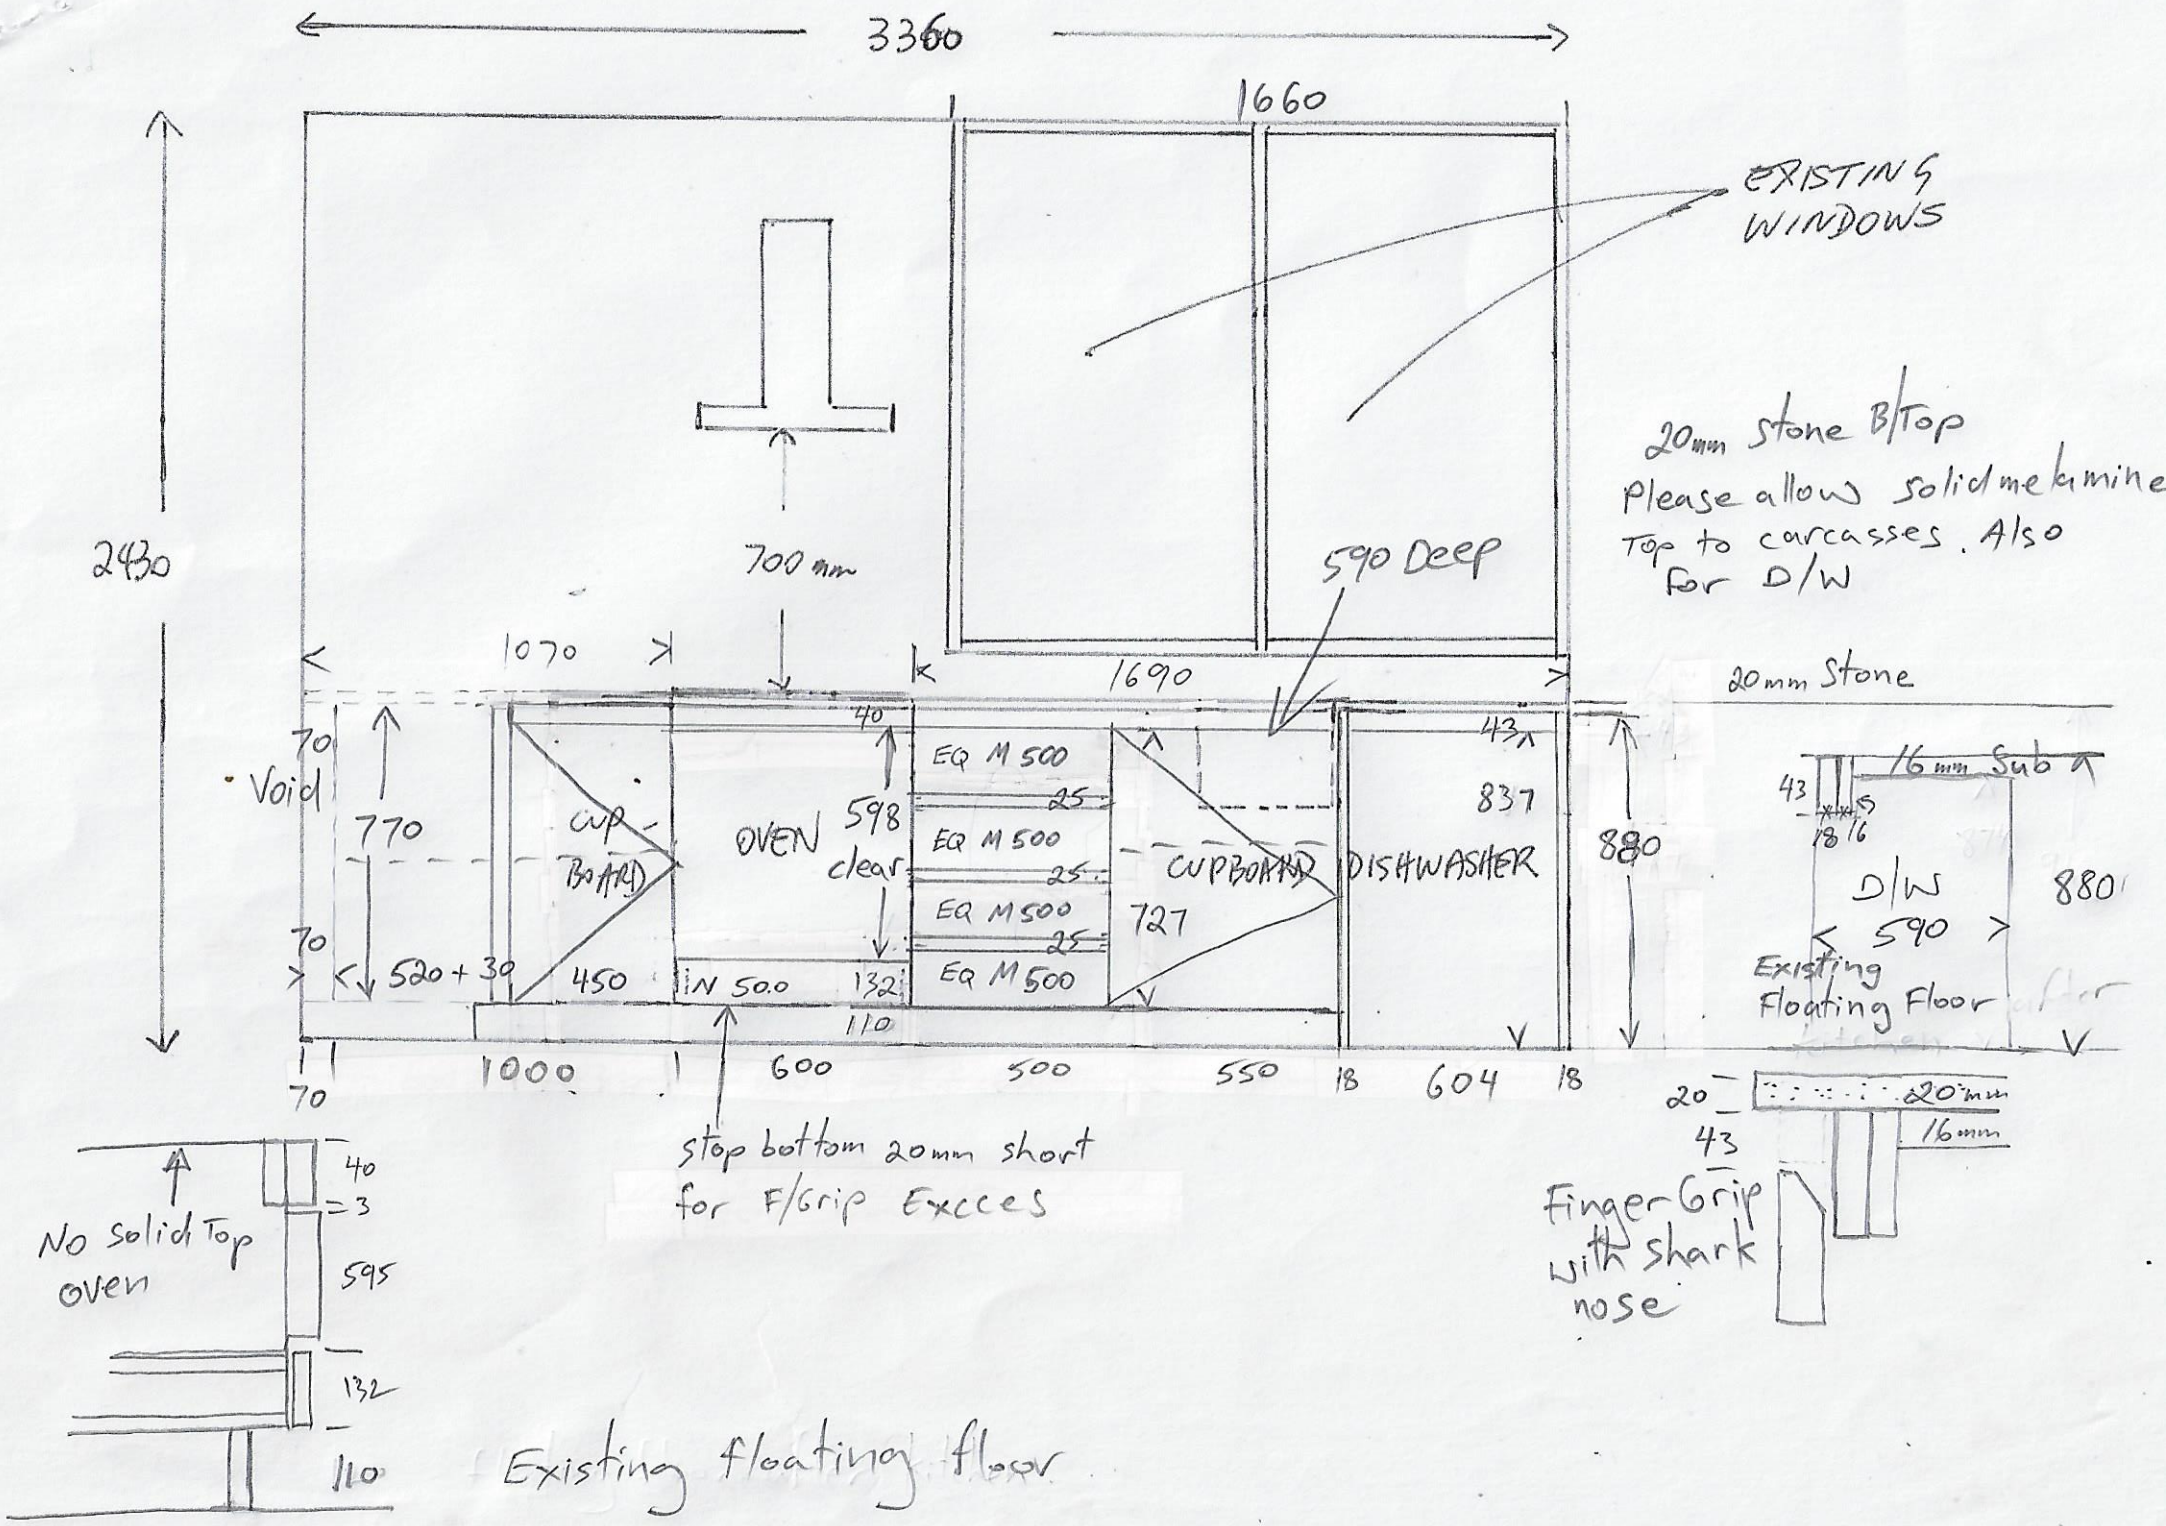
3360
1660
EXISTING WINDOWS
20mm Stone B/Top
Please allow solid melamine Top to carcasses. Also for D/W
2430
700 mm
590 Deep
1070
1690
20mm Stone
70
Void
770
CUP BOARD
OVEN
598 clear
EQ M 500
EQ M 500
EQ M 500
EQ M 500
CUPBOARD
DISHWASHER
837
880
727
520 + 30
450
IN 50.0
132
110
1000
600
500
550
18
604
18
16 mm Sub
D/W
590
Existing Floating Floor
20mm
16mm
Finger Grip with shark nose
stop bottom 20mm short for F/Grip Excess
No solid Top oven
595
Existing floating floor