SPECIFICATIONS

HB1 - STONE TOP
STONE AMBASSADOR
- PEARL WHITE

DR - DRAWER
TYPE: DRAWER RUNNERS TO BE TEKFORM SOFT CLOSE TITUS SUPPLIED BY TRADE CABINETS.

JF1
TIMBER LAMINATE
LAMINEX - ELEGANT OAK "NATURAL"

REBATED FINGER PULL
TYPE: 45° DEGREE CHAMFER TO FACE PANEL

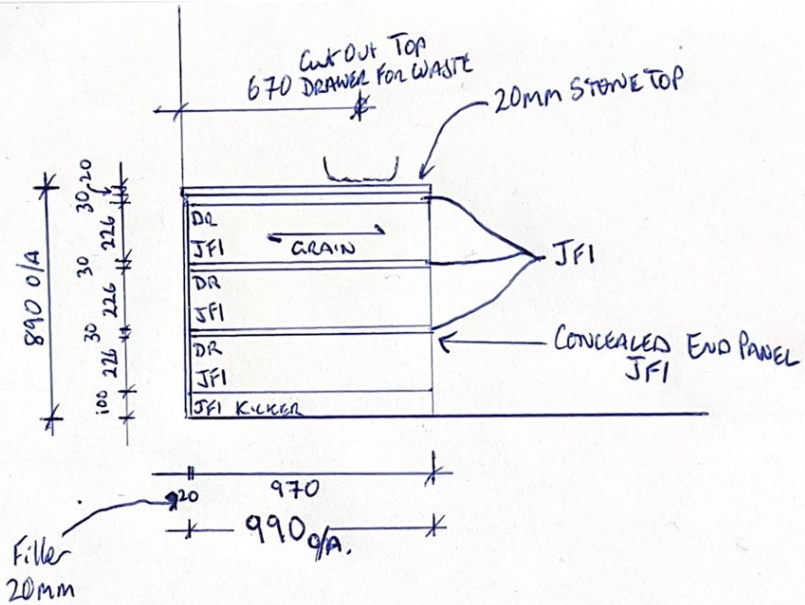

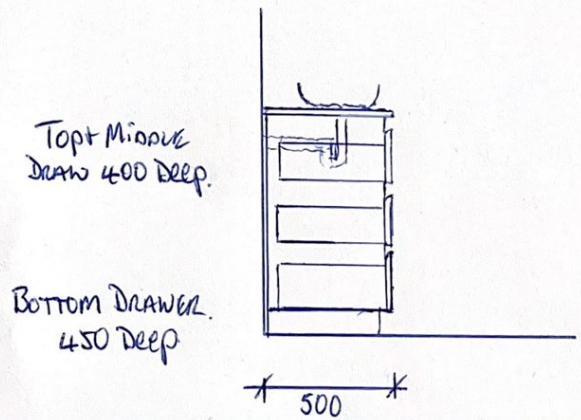

32 CENTRE ROAD BRIGHTON EAST

DRAWING TITLE: ENSUITE VANITY
SCALE 1:25