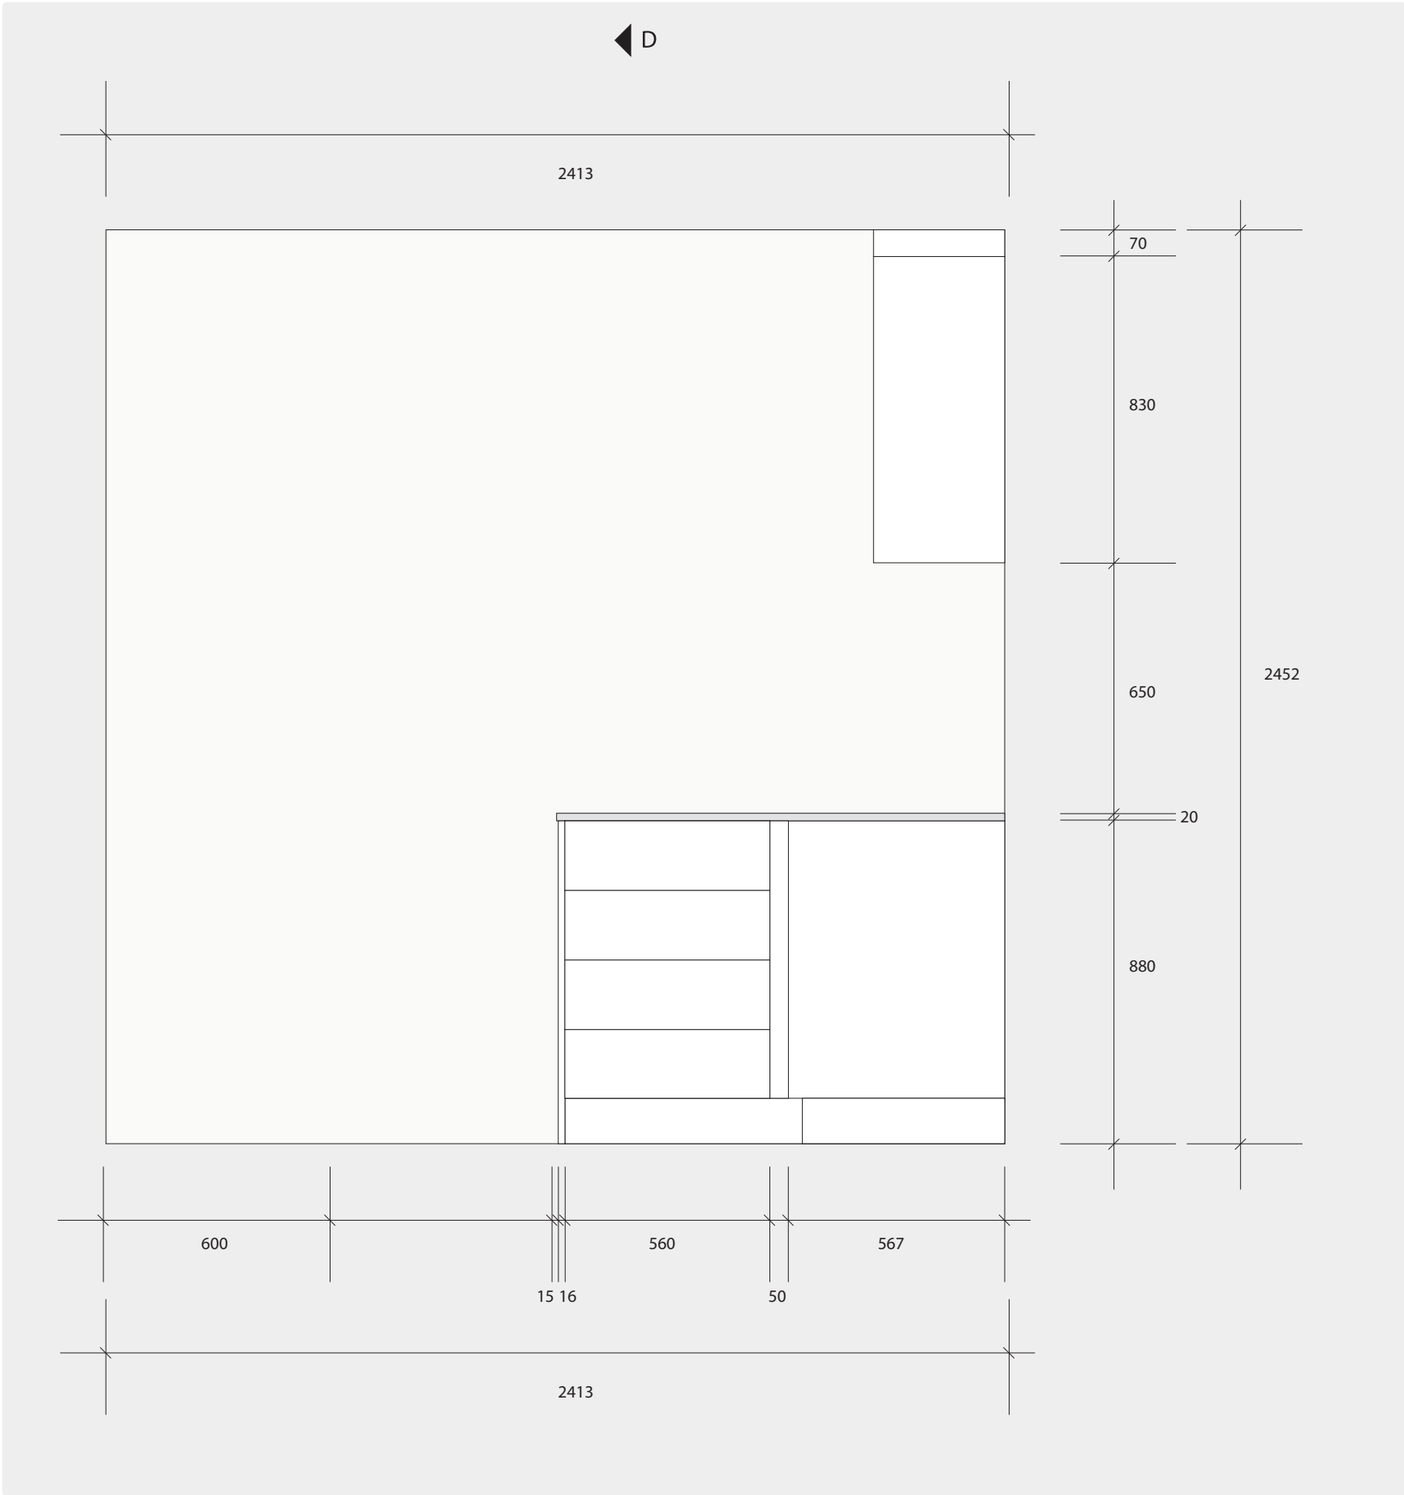

Trefle Joinery

ABN 13203944739

Trefle Joinery
1/1644 Ferntree Gully Road Knoxfield 3180
Contact : 0419460526
E-mail : seiji@treflejoinery.com.au

Project	Location	Date	Scale
Build up renovation KItchen	Balwyn	29/8/2024	