BLUM STANDARD 110° HINGES TO CUPBOARD
ADJUSTABLE SHELVING TO CUPBOARD
JF1 – TO FILLERS & RAILS

SPECIFICATIONS

HB1 – STONETOP
STONE AMBASSADOR
– PEARL WHITE

DR – DRAWER
TYPE: DRAW RUNNERS
TO BE TEKFORM
SOFT CLOSE TITUS
SUPPLIED BY TRADE
CABINETS

JF1
TIMBER LAMINATE
LAMINEX – ELEGANT
OAK "NATURAL"

REBATED FINGER PULL
TYPE: 45° DEGREE
CHAMFER TO FACE
PANEL

GENERAL NOTES

- INTERNAL CARCASS TO BE WHITE MELAMINE
- 450 DEEP DRAWERS TO ALLOW FOR PLUMBING
- CUT OUT TOP DRAW TO FACILITATE TRAP.
-

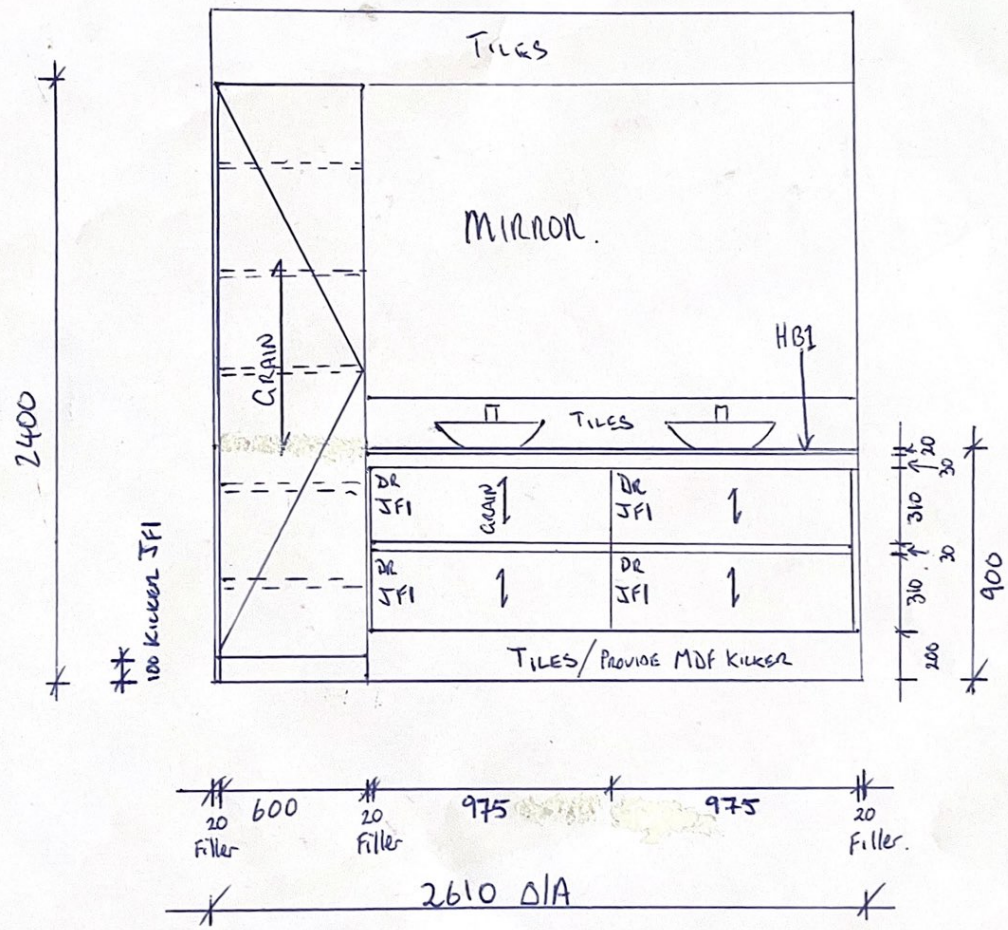

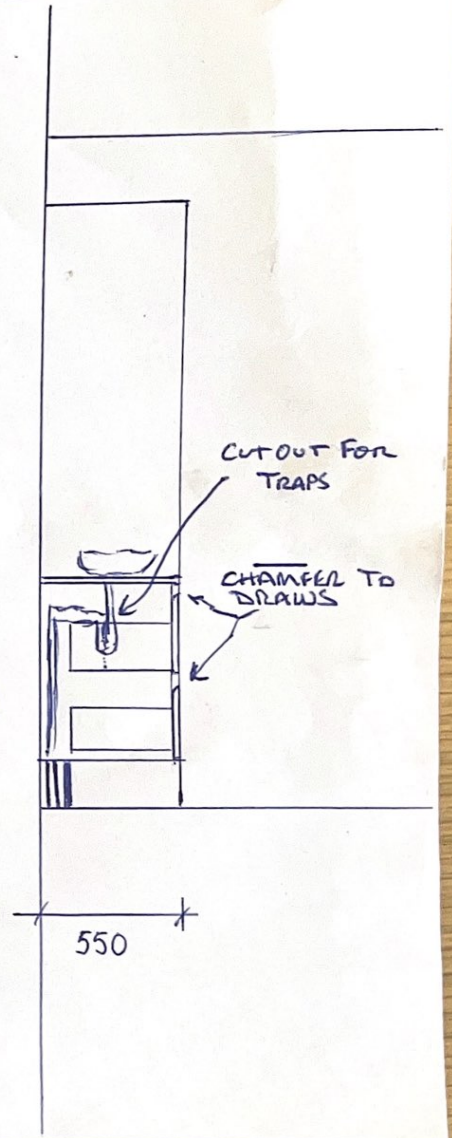

76 NEPTUNE STREET RICHMOND 3121

DRAWING TITLE: BATHROOM CUPBOARD & VANITY.

SCALE 1:25