* EDGING TO MATCH SUPPLIED BY PEARCE BUILDING SERVICES P/L.

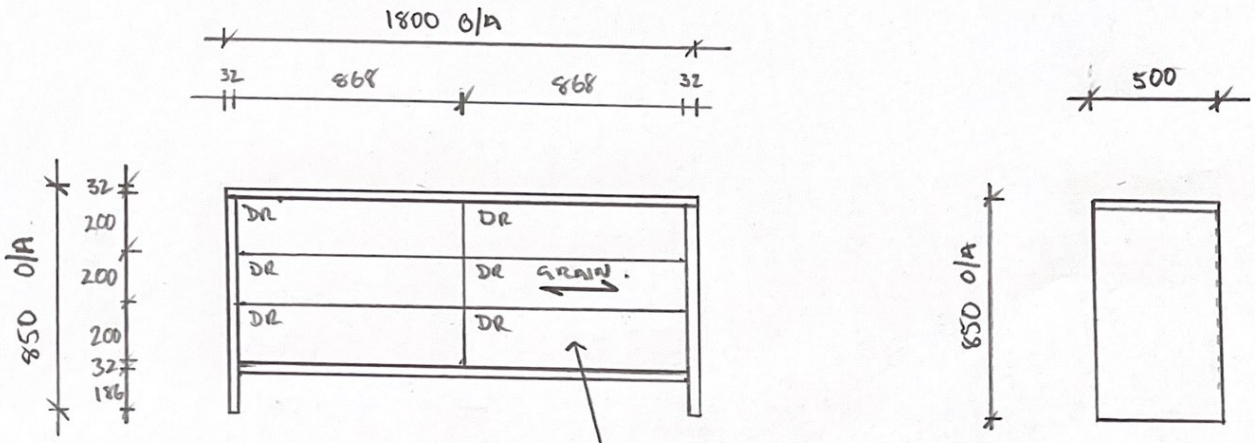

DRAW FACE 3mm
SET BACK FROM 32mm FRAME.

MATERIAL
FRAME - 32mm
Cellupal 91.29
Remax ALPINE ASH
GEORGE FETHERS

DRAWS - 18mm
Cellupal 91.29.
Remax ALPINE ASH.
Supplied By PEARCE BUILDING SERVICES.

DRAW RUNNERS -
TEKFORM TITUS
450mm Deep
Supplied By TRADE CABINETS.

INTERNAL CARCASS
- WHITE MELAMINE 16mm

74 NEPTUNE STREET RICHMOND

DRAWING TITLE: DRESSER.
SCALE 1:25.